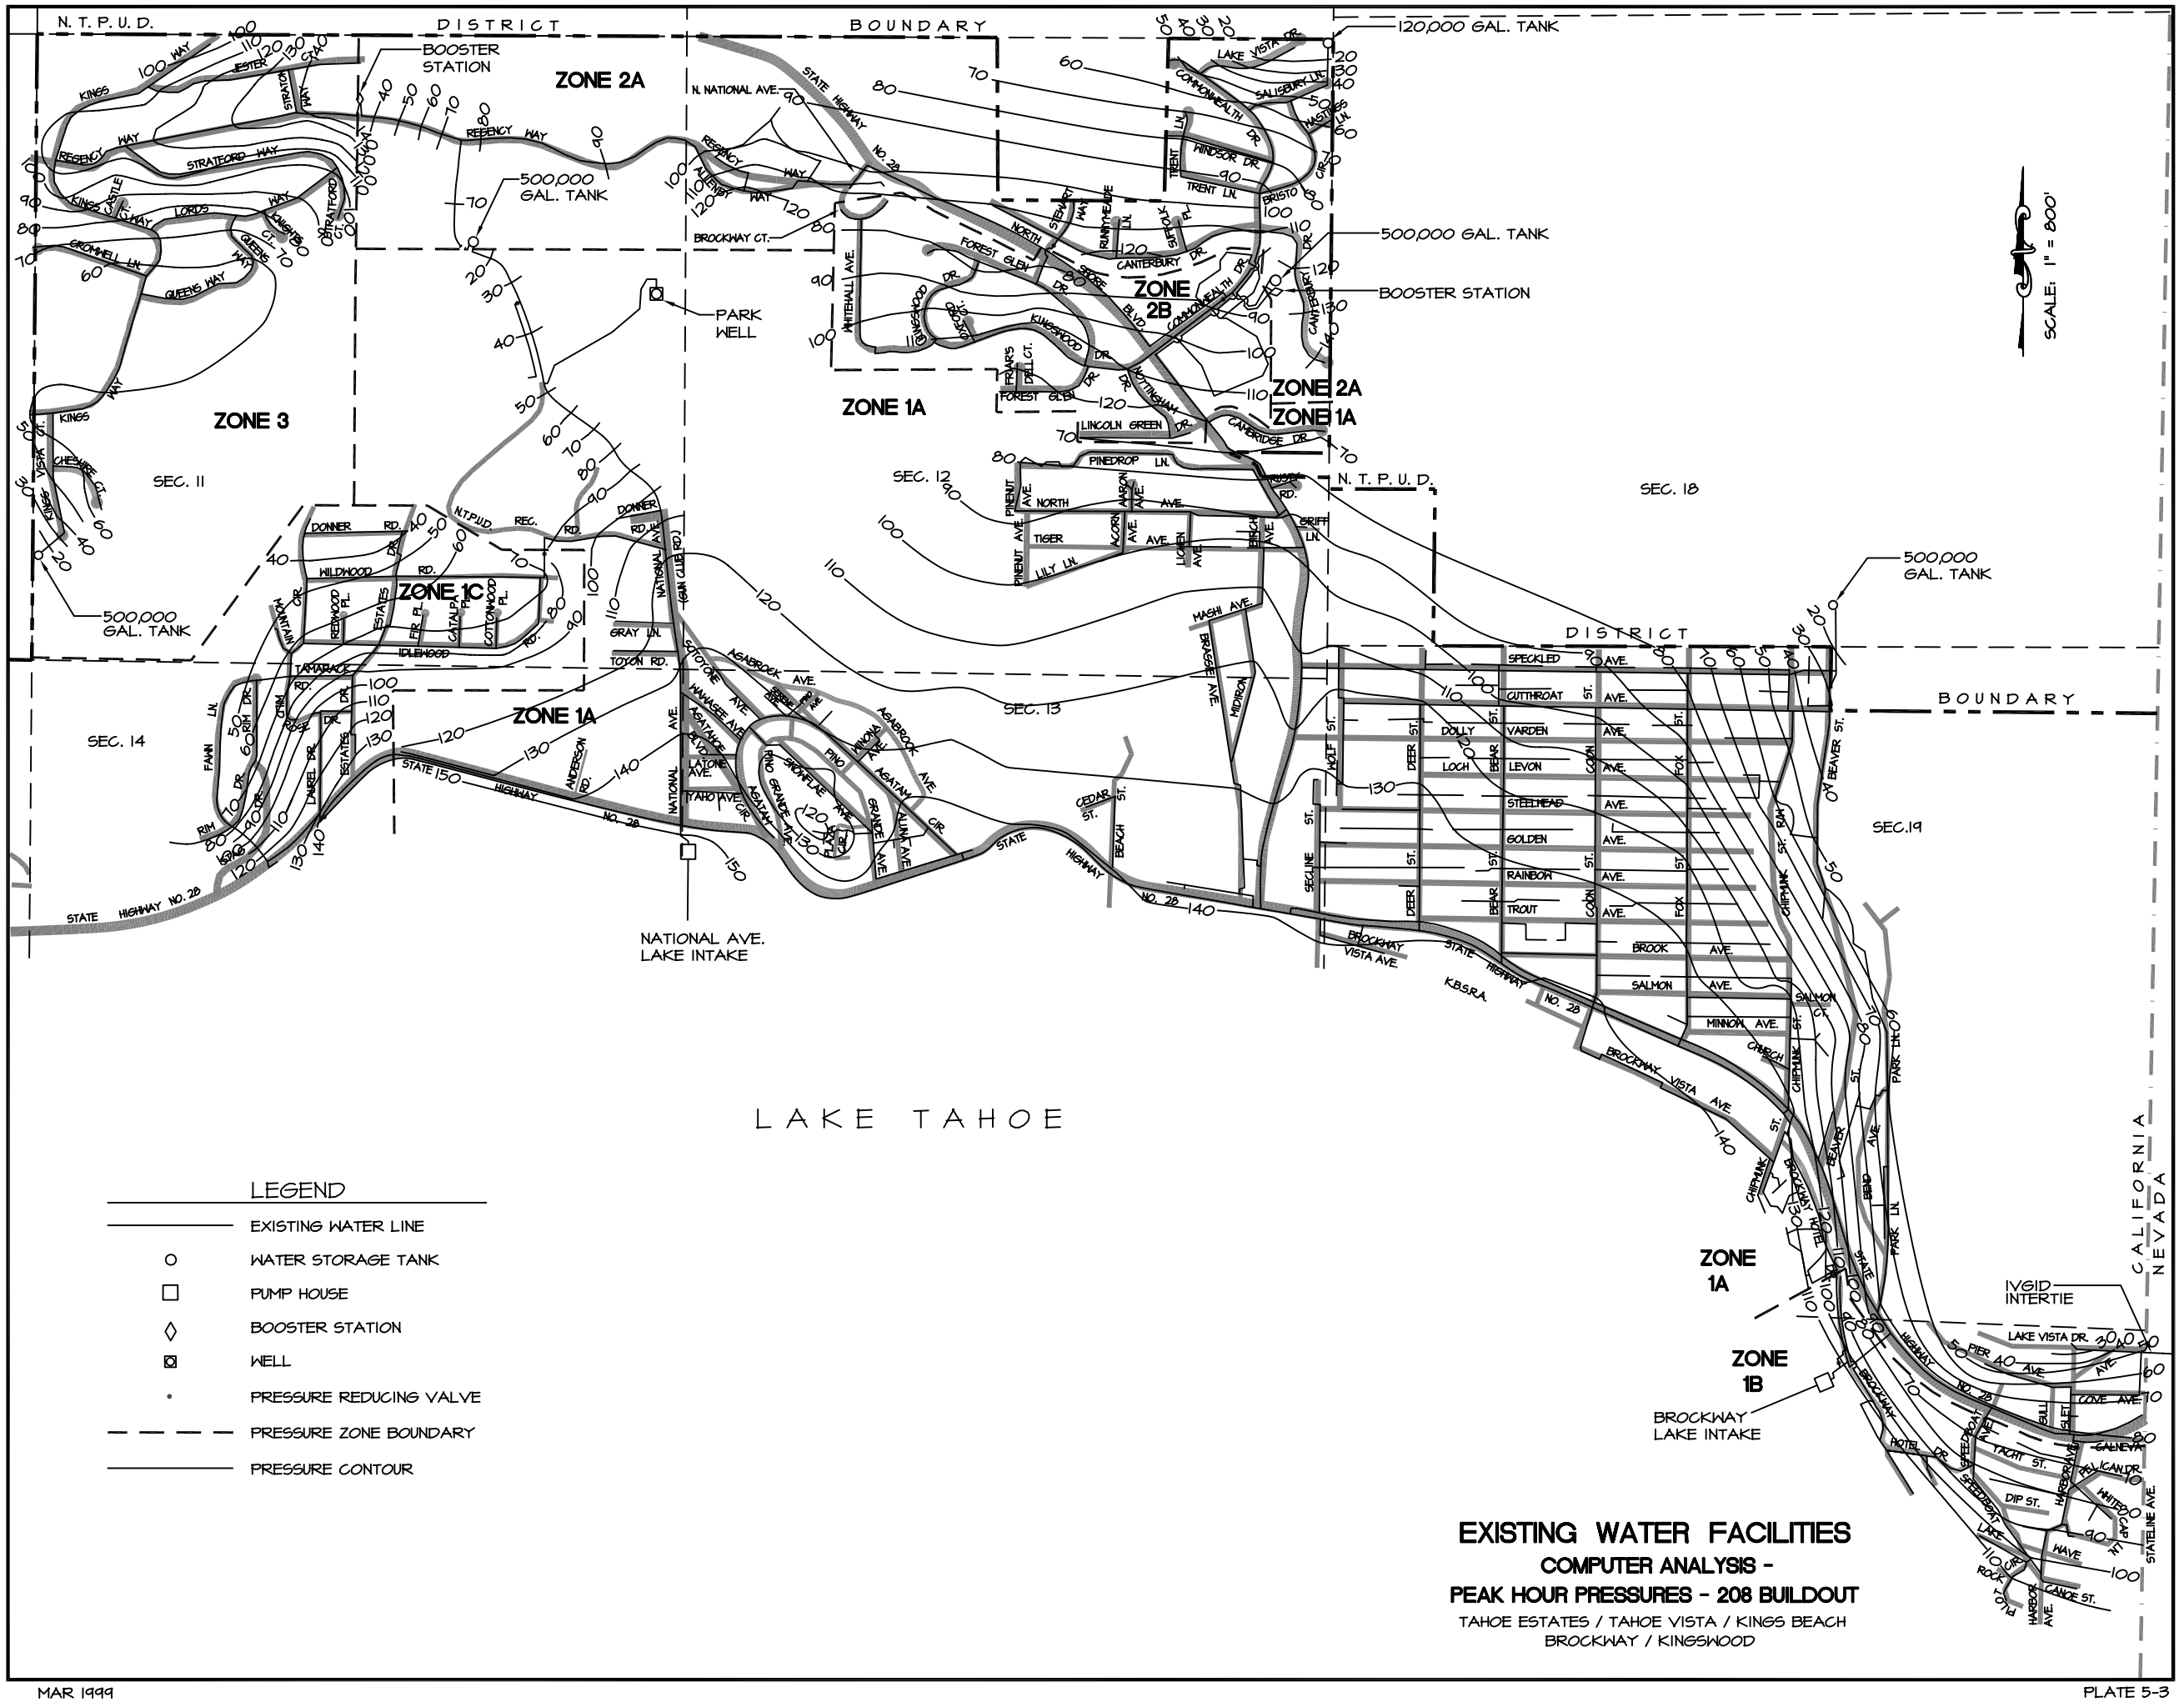

LEGEND

- EXISTING WATER LINE
- WATER STORAGE TANK
- PUMP HOUSE
- BOOSTER STATION
- WELL
- PRESSURE REDUCING VALVE
- PRESSURE ZONE BOUNDARY
- PRESSURE CONTOUR

EXISTING WATER FACILITIES

COMPUTER ANALYSIS -

PEAK HOUR PRESSURES - 208 BUILDOUT

TAHOE ESTATES / TAHOE VISTA / KINGS BEACH
BROCKWAY / KINGSWOOD